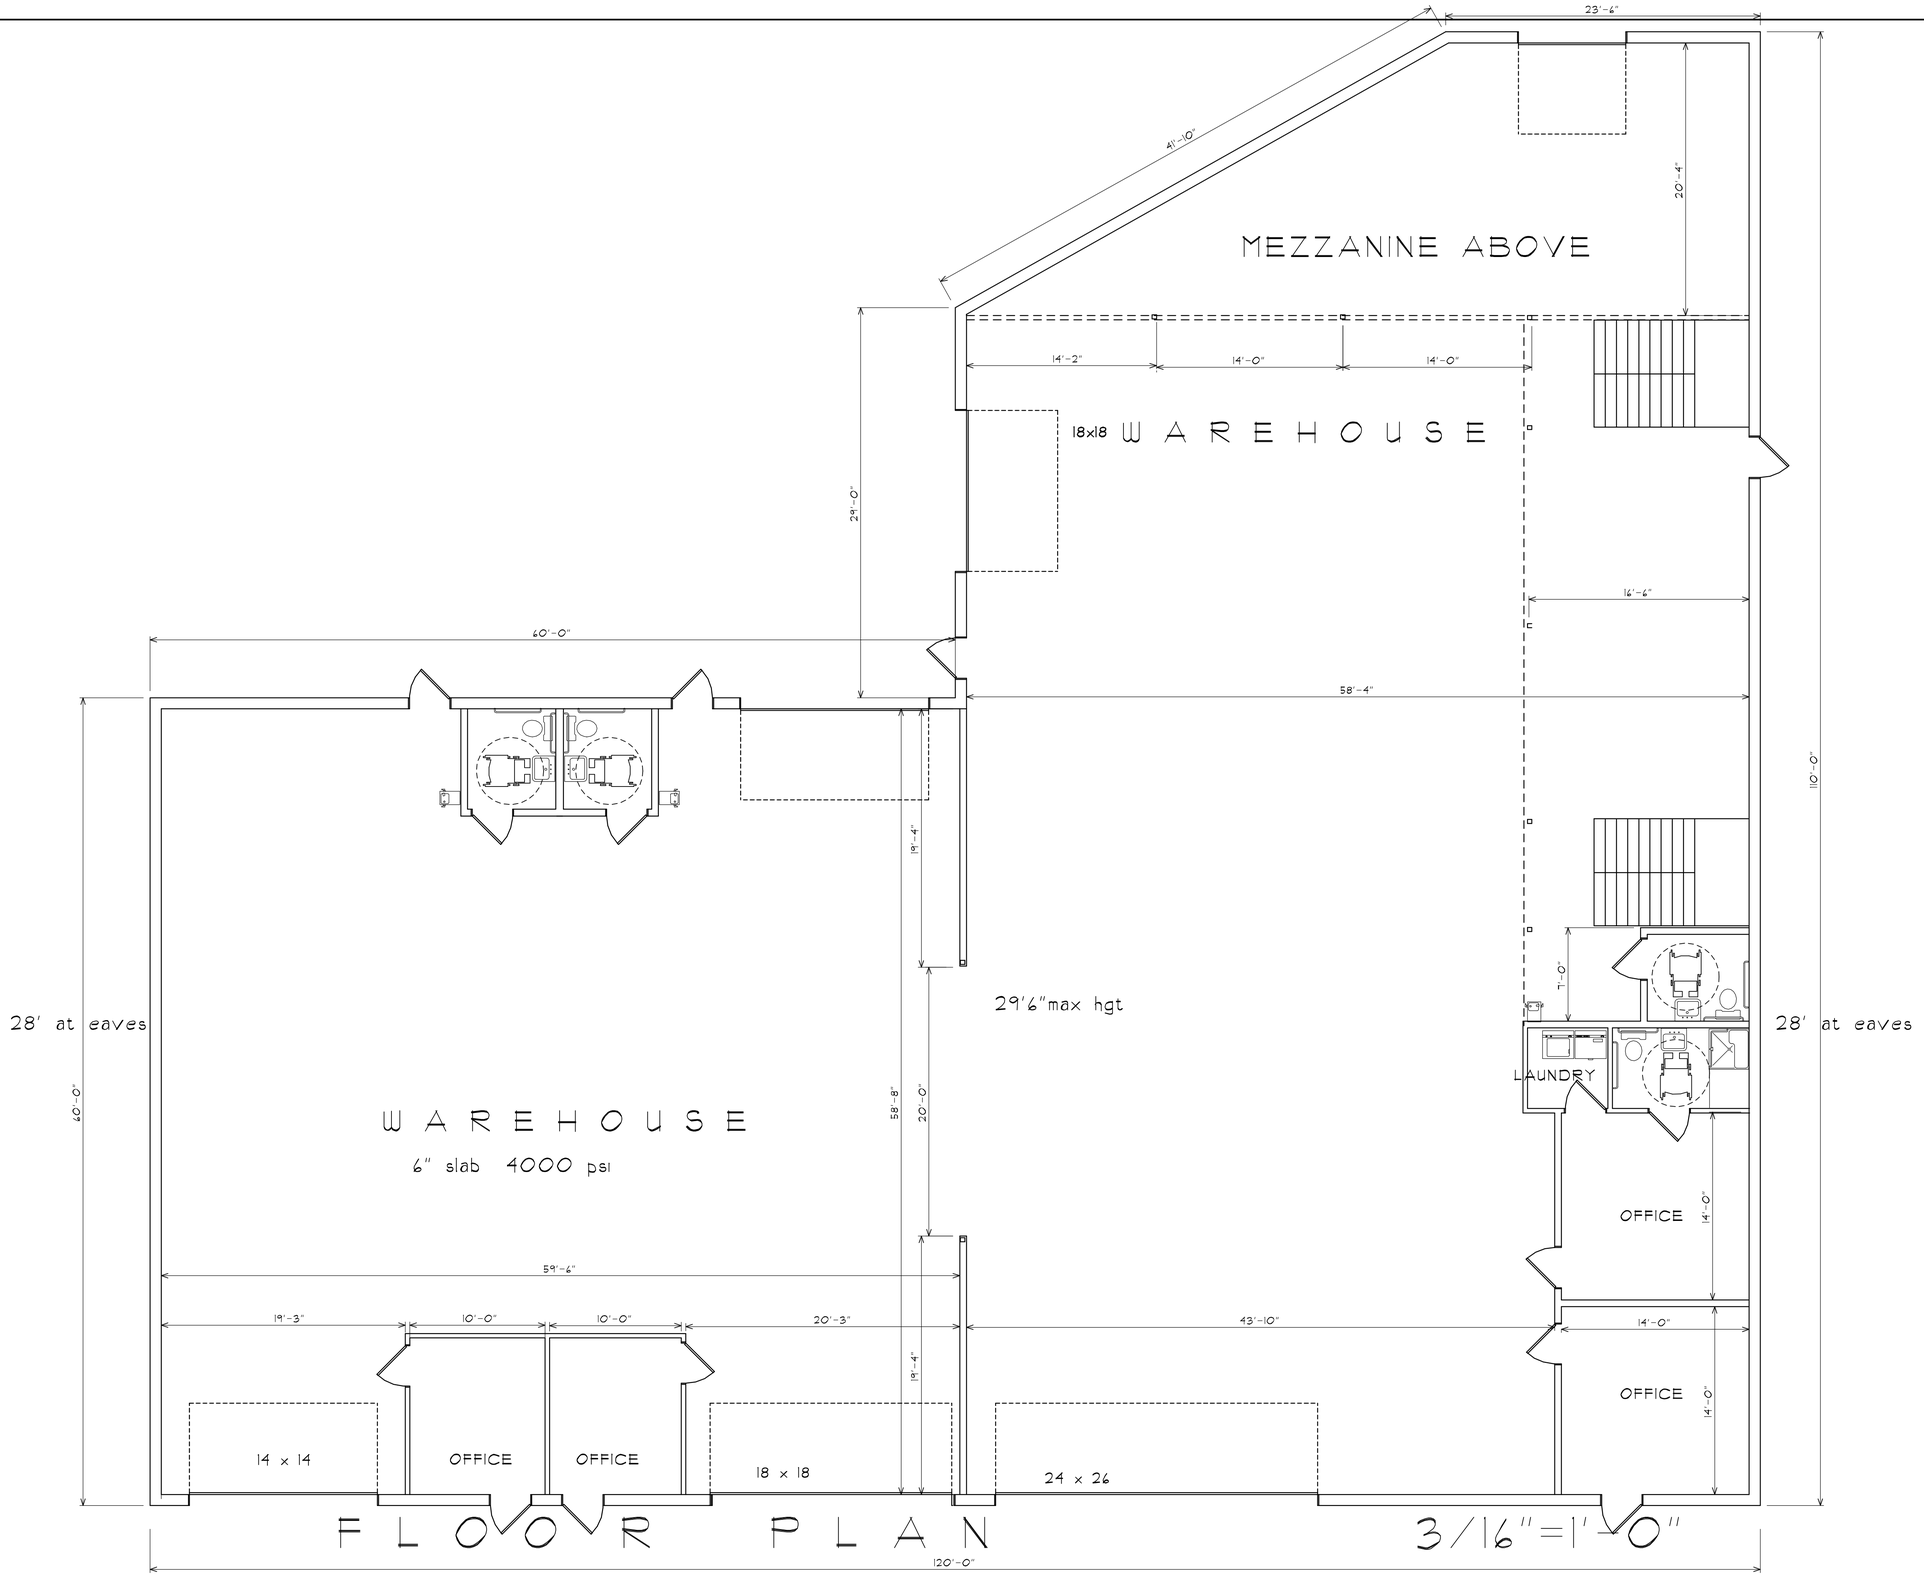

FLOOR PLAN

3/16"=1'-0"

Comm # 09-23

Sheet OF

Drawn By: -

Checked By:

Date Drawn : 5-12-09

Revisions :

WAREHOUSE

Bonadeo Boats

Martin County Florida

Braden & Braden AIA, PA
Architects - Planners
417 Coconut Avenue
Tel : (772) 287-8258
Fax : (772) 287-8283
Stuart, FL 34996 #AAC000032